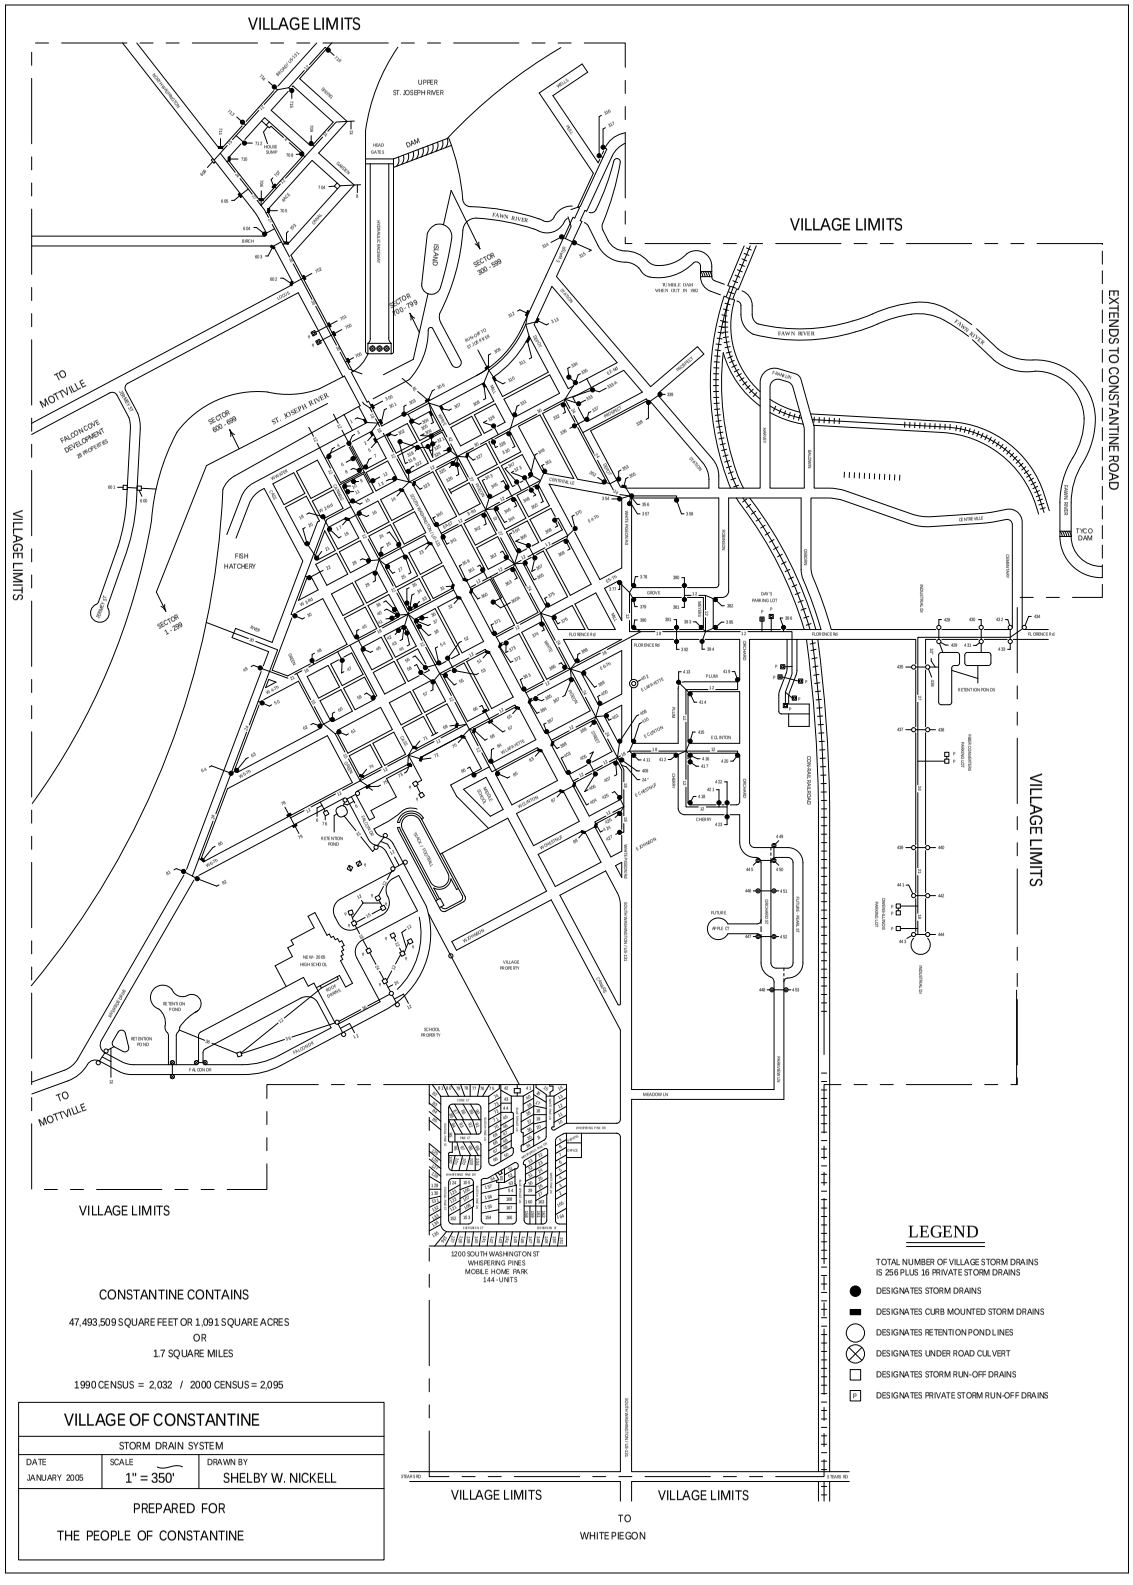
VILLAGE LIMITS
VILLAGE LIMITS
EXTENDS TO CONSTANTINE ROAD
VILLAGE LIMITS
VILLAGE LIMITS
VILLAGE LIMITS
VILLAGE LIMITS
VILLAGE LIMITS
TO MOTTVILLE
TO MOTTVILLE
TO WHITE PIEGON
UPPER ST. JOSEPH RIVER
DAM
HEAD GATES
ISLAND
FAWN RIVER
SECTOR 300 - 599
SECTOR 700 - 799
SECTOR 600 - 699
SECTOR 1 - 299
ST. JOSEPH RIVER
TO MIDDLE DAM WHEN OUT BY 1982
FISH HATCHERY
FALON COVE DEVELOPMENT 28 RESIDENTIES
TYCO DAM
RETENTION POND
RETENTION POND
RETENTION POND
RETENTION POND
RETENTION POND
FUTURE 48 MILE LN
FUTURE 48 MILE LN
NEW 2005 HIGH SCHOOL
VILLAGE PROPERTY
SCHOOL PROPERTY
1200 SOUTH WASHINGTON ST
WHISPERING PINES
MOBILE HOME PARK
144 - UNITS
CONSTANTINE CONTAINS
47,493,509 SQUARE FEET OR 1,091 SQUARE ACRES
OR
1.7 SQUARE MILES
1990 CENSUS = 2,032 / 2000 CENSUS = 2,095
LEGEND
TOTAL NUMBER OF VILLAGE STORM DRAINS IS 256 PLUS 16 PRIVATE STORM DRAINS
DESIGNATES STORM DRAINS
DESIGNATES CURB MOUNTED STORM DRAINS
DESIGNATES RETENTION POND LINES
DESIGNATES UNDER ROAD CULVERT
DESIGNATES STORM RUN-OFF DRAINS
DESIGNATES PRIVATE STORM RUN-OFF DRAINS
VILLAGE OF CONSTANTINE
STORM DRAIN SYSTEM
DATE
JANUARY 2005
SCALE
1" = 350'
DRAWN BY
SHELBY W. NICKELL
PREPARED FOR
THE PEOPLE OF CONSTANTINE